
EN

REDLINE BLAST MACHINE | 100L CAPACITY

POT2040MV—PARTS LIST

AIRBLAST

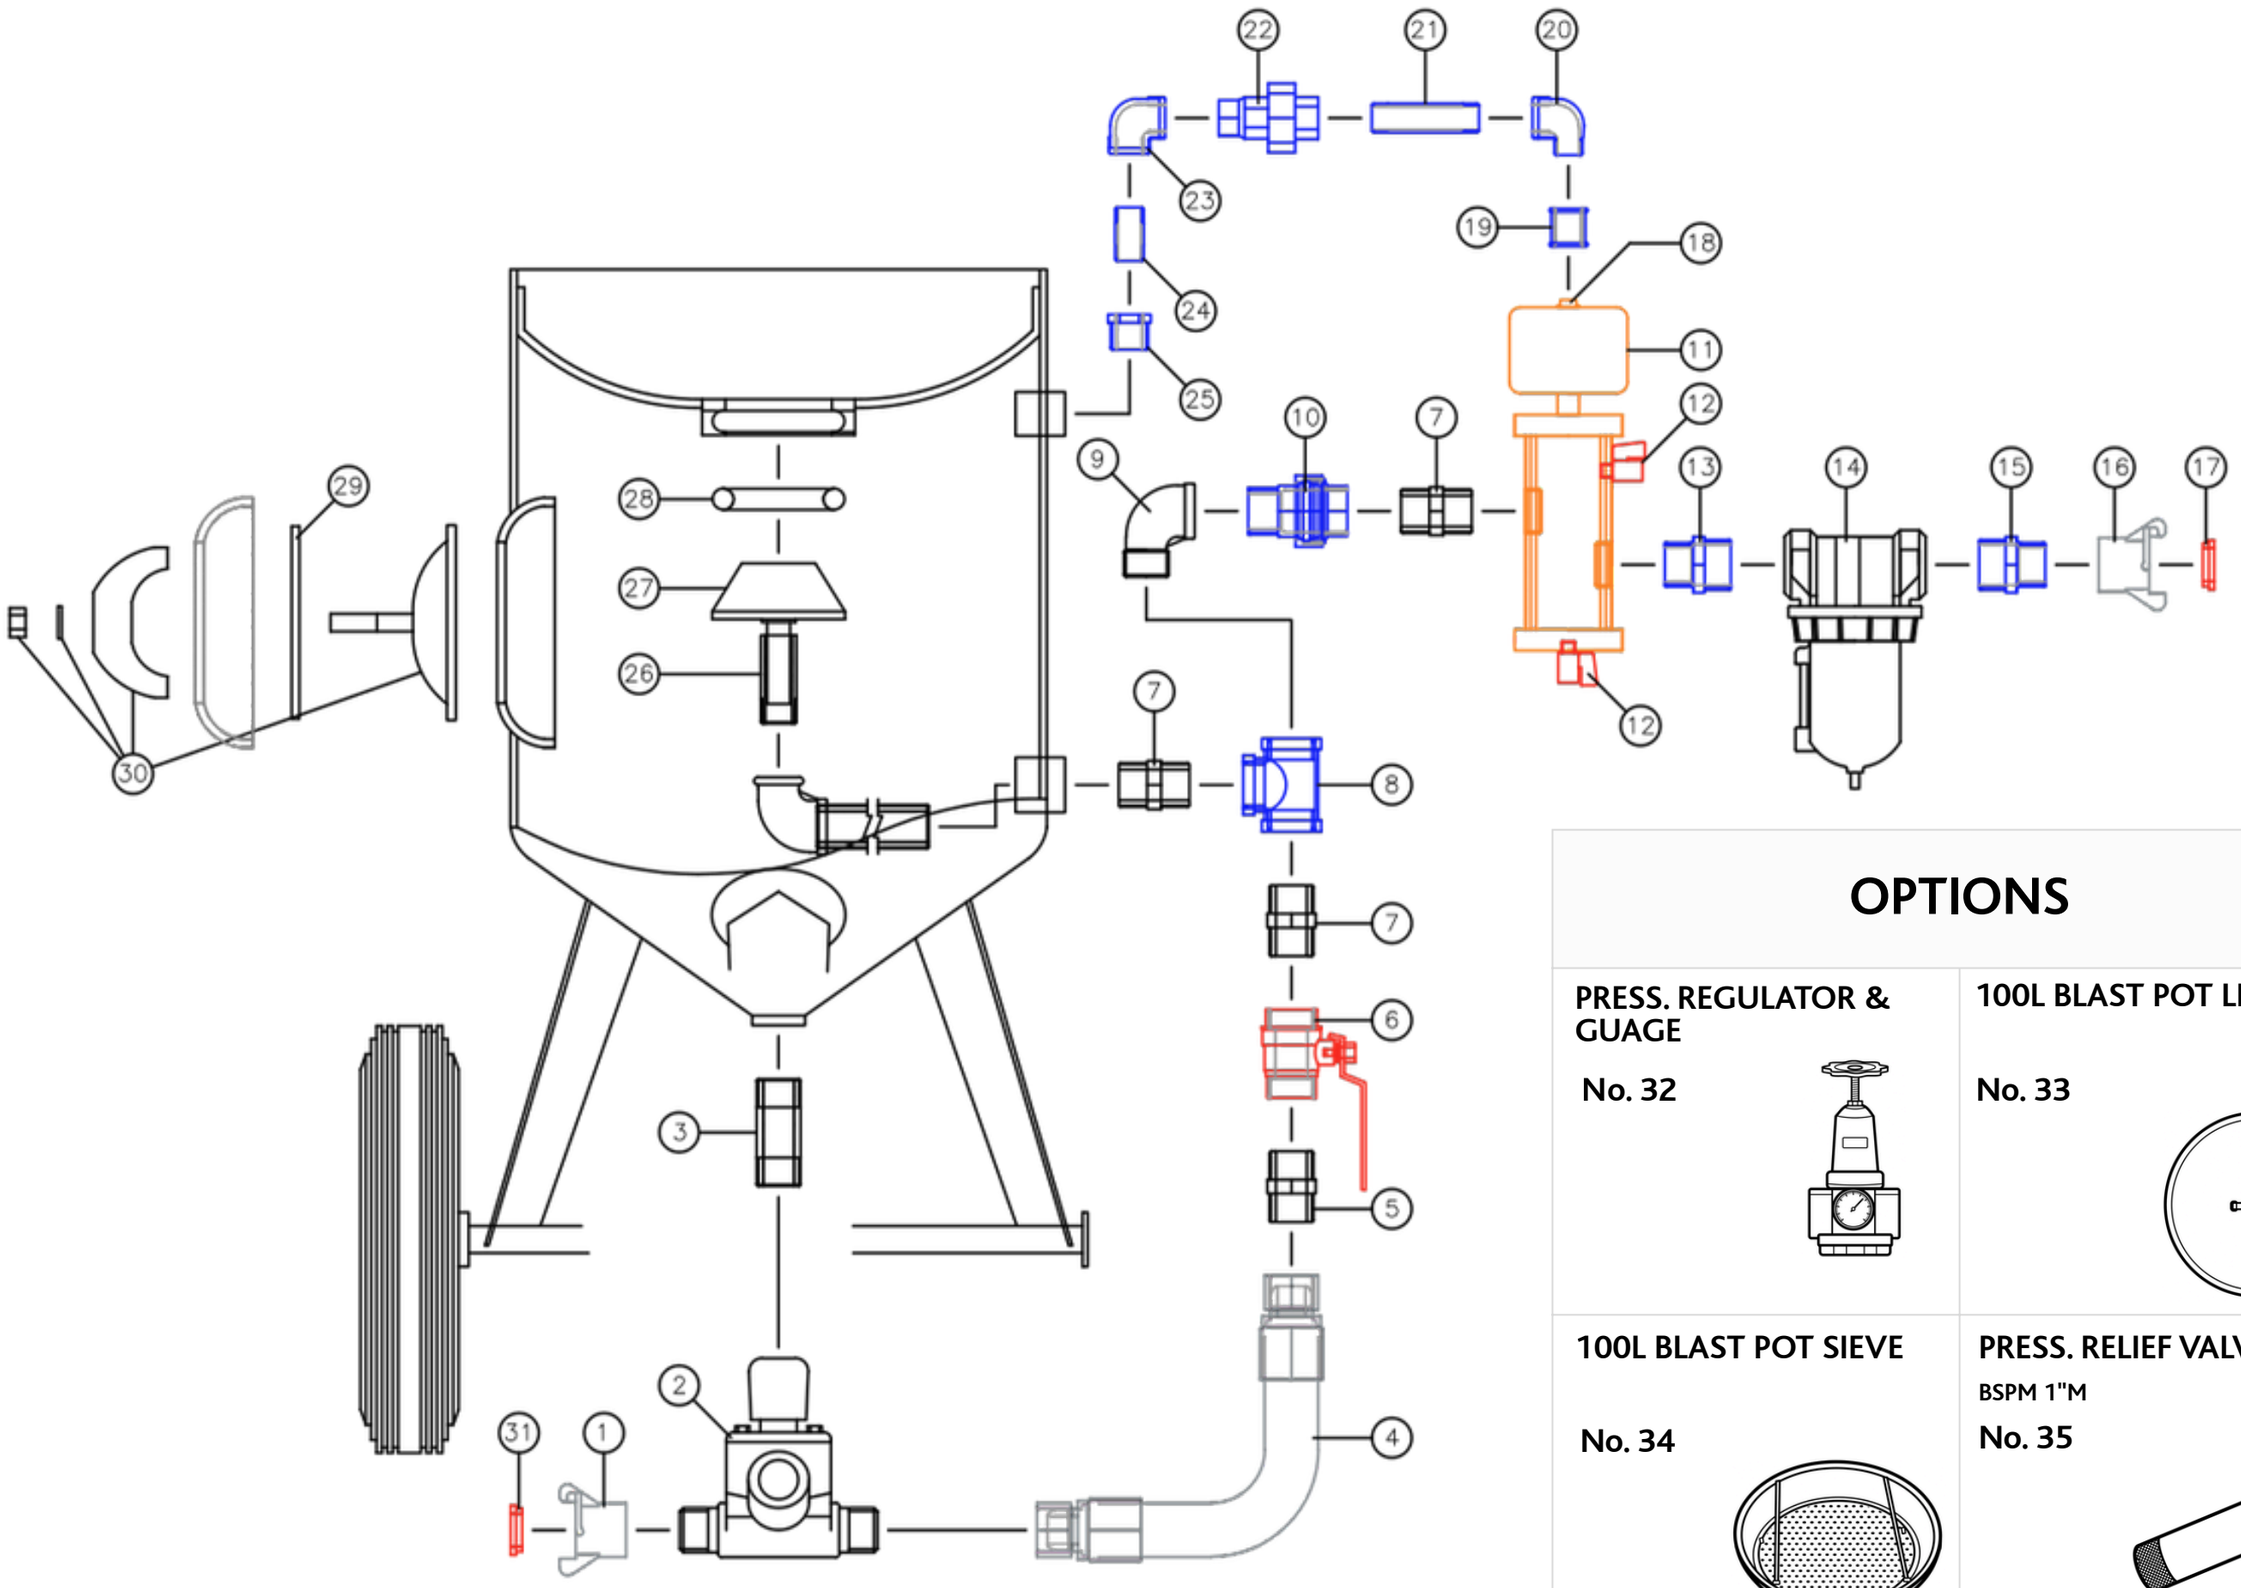


OPTIONS

PRESS. REGULATOR & GUAGE

No. 32

100L BLAST POT LID

No. 33

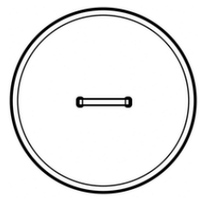


100L BLAST POT SIEVE

No. 34

PRESS. RELIEF VALVE

BSPM 1"M

No. 35

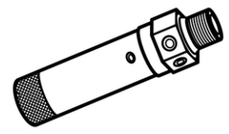

No.	Part Code	Desc.	
1	POT9C	Pot coupling (blast hose connection)	View part
2	POTMGV	Micro valve (abrasive metering valve)	View part
3	POT8A6	1 1/4" steel nipple, 6000 psi	Call to order
4	ON REQUEST	Pusher hose	Call to order
5	POT8A	1 1/4" high-pressure nipple	Call to order
6	POT21	1 1/4" ball valve (female/female)	View part
7	POTN2	1 1/4" malleable iron nipple	Call to order
8	POT067	1 1/4" equal tee	Call to order
9	POT028	1 1/4" 90° bend (female to male)	Call to order
10	POT124	1 1/4" union (male/female)	Call to order
11	POTRCV125	Remote control valve (RCV-125), choose the 50–200 L option	View part
12	POT21	1 1/4" ball valve	View part
13	POT63	1 1/4" to 1 1/2" nipple	Call to order
14	POTMT38	1 1/2" moisture trap, complete	View part
15	POT90	1 1/2" to 1" bush (male/female)	Call to order

No.	Part Code	Desc.	
16	POT90	1" claw coupling (air inlet)	Call to order
17	COBW10	Claw coupling gasket	Call to order
18	COBW7	3/4" malleable iron nipple	Call to order
19	POTRCV12073	3/4" malleable iron socket	Call to order
20	POT1065	3/4" malleable iron 90° bend (male/female)	Call to order
21	POT88	3/4" pipe, long	Call to order
22	ON REQUEST	3/4" union (male/female)	Call to order
23	POT75	3/4" malleable iron 90° bend (female/female)	Call to order
24	POT1090	3/4" pipe, short	Call to order
25	ON REQUEST	1" to 3/4" malleable iron bush	Call to order
26	POT99	1" internal pipe (pop-up valve stem)	Call to order
27	XPIPE3	Pop-up valve	View part
28	POT2	Pop-up valve sealing ring, choose the 50–200 L option	View part
29	POT5	Inspection cover gasket (door hatch / hand hole gasket)	View part
30	POTNC11	Inspection door, complete	Call to order

No.	Part Code	Desc.	
31	COCG1	Pot Coupling Gasket	View Part
32	POT38	Press. Regulator and guage	View part
33	POT2040MVC	100L blast pot lid	View part
34	POT2040S	100L blast pot sieve	View part
35	CABABPRV1	Press. relief valve	View part

NOTES
Call to order – 01778 560650
Replace parts with genuine Airblast spares.
The pressure vessel must not be welded, drilled or altered.
Rev A – 27/10/2026